MASTER GENERAL PLAN
MAPLEWOOD CEMETERY
HENRIETTA, NEW YORK

PI TABLE

PI#	COORDINATES	TANGENT LENGTH
PI#1	N 2,075.8 E 936.7	—
PI#2	N 2,034.8 E 1,291.0	T=100.0'
PI#3	N 1,816.2 E 1,403.7	T=49.7'
PI#4	N 1,260.2 E 1,406.0	R=30'
PI#5	N 1,262.6 E 1,524.8	R=55'
PI#6	N 1,066.9 E 1,526.8	R=55'
PI#7	N 955.5 E 1,358.4	R=55'
PI#8	N 1,262.1 E 1,354.6	—

LAND USE SUMMARY

TOTAL USABLE AREA	13.10 ACRES	100%
TOTAL ROAD AREA	1.35 ACRES	10%
10' PERIMETER PLANTING	0.30 ACRES	2%
TOTAL INTERMENT SPACE	11.45 ACRES	87%
CURRENT DEVELOPED AND USED SPACE OF TOTAL LAND	6.24 ACRES	54%
CURRENT UNIMPROVED USABLE LAND FOR FUTURE BURIALS	5.21 ACRES	46%

POTENTIAL NEW GRAVES = 5.21 ACRES x 900 GR/AC = 4,690 GRAVES +/-

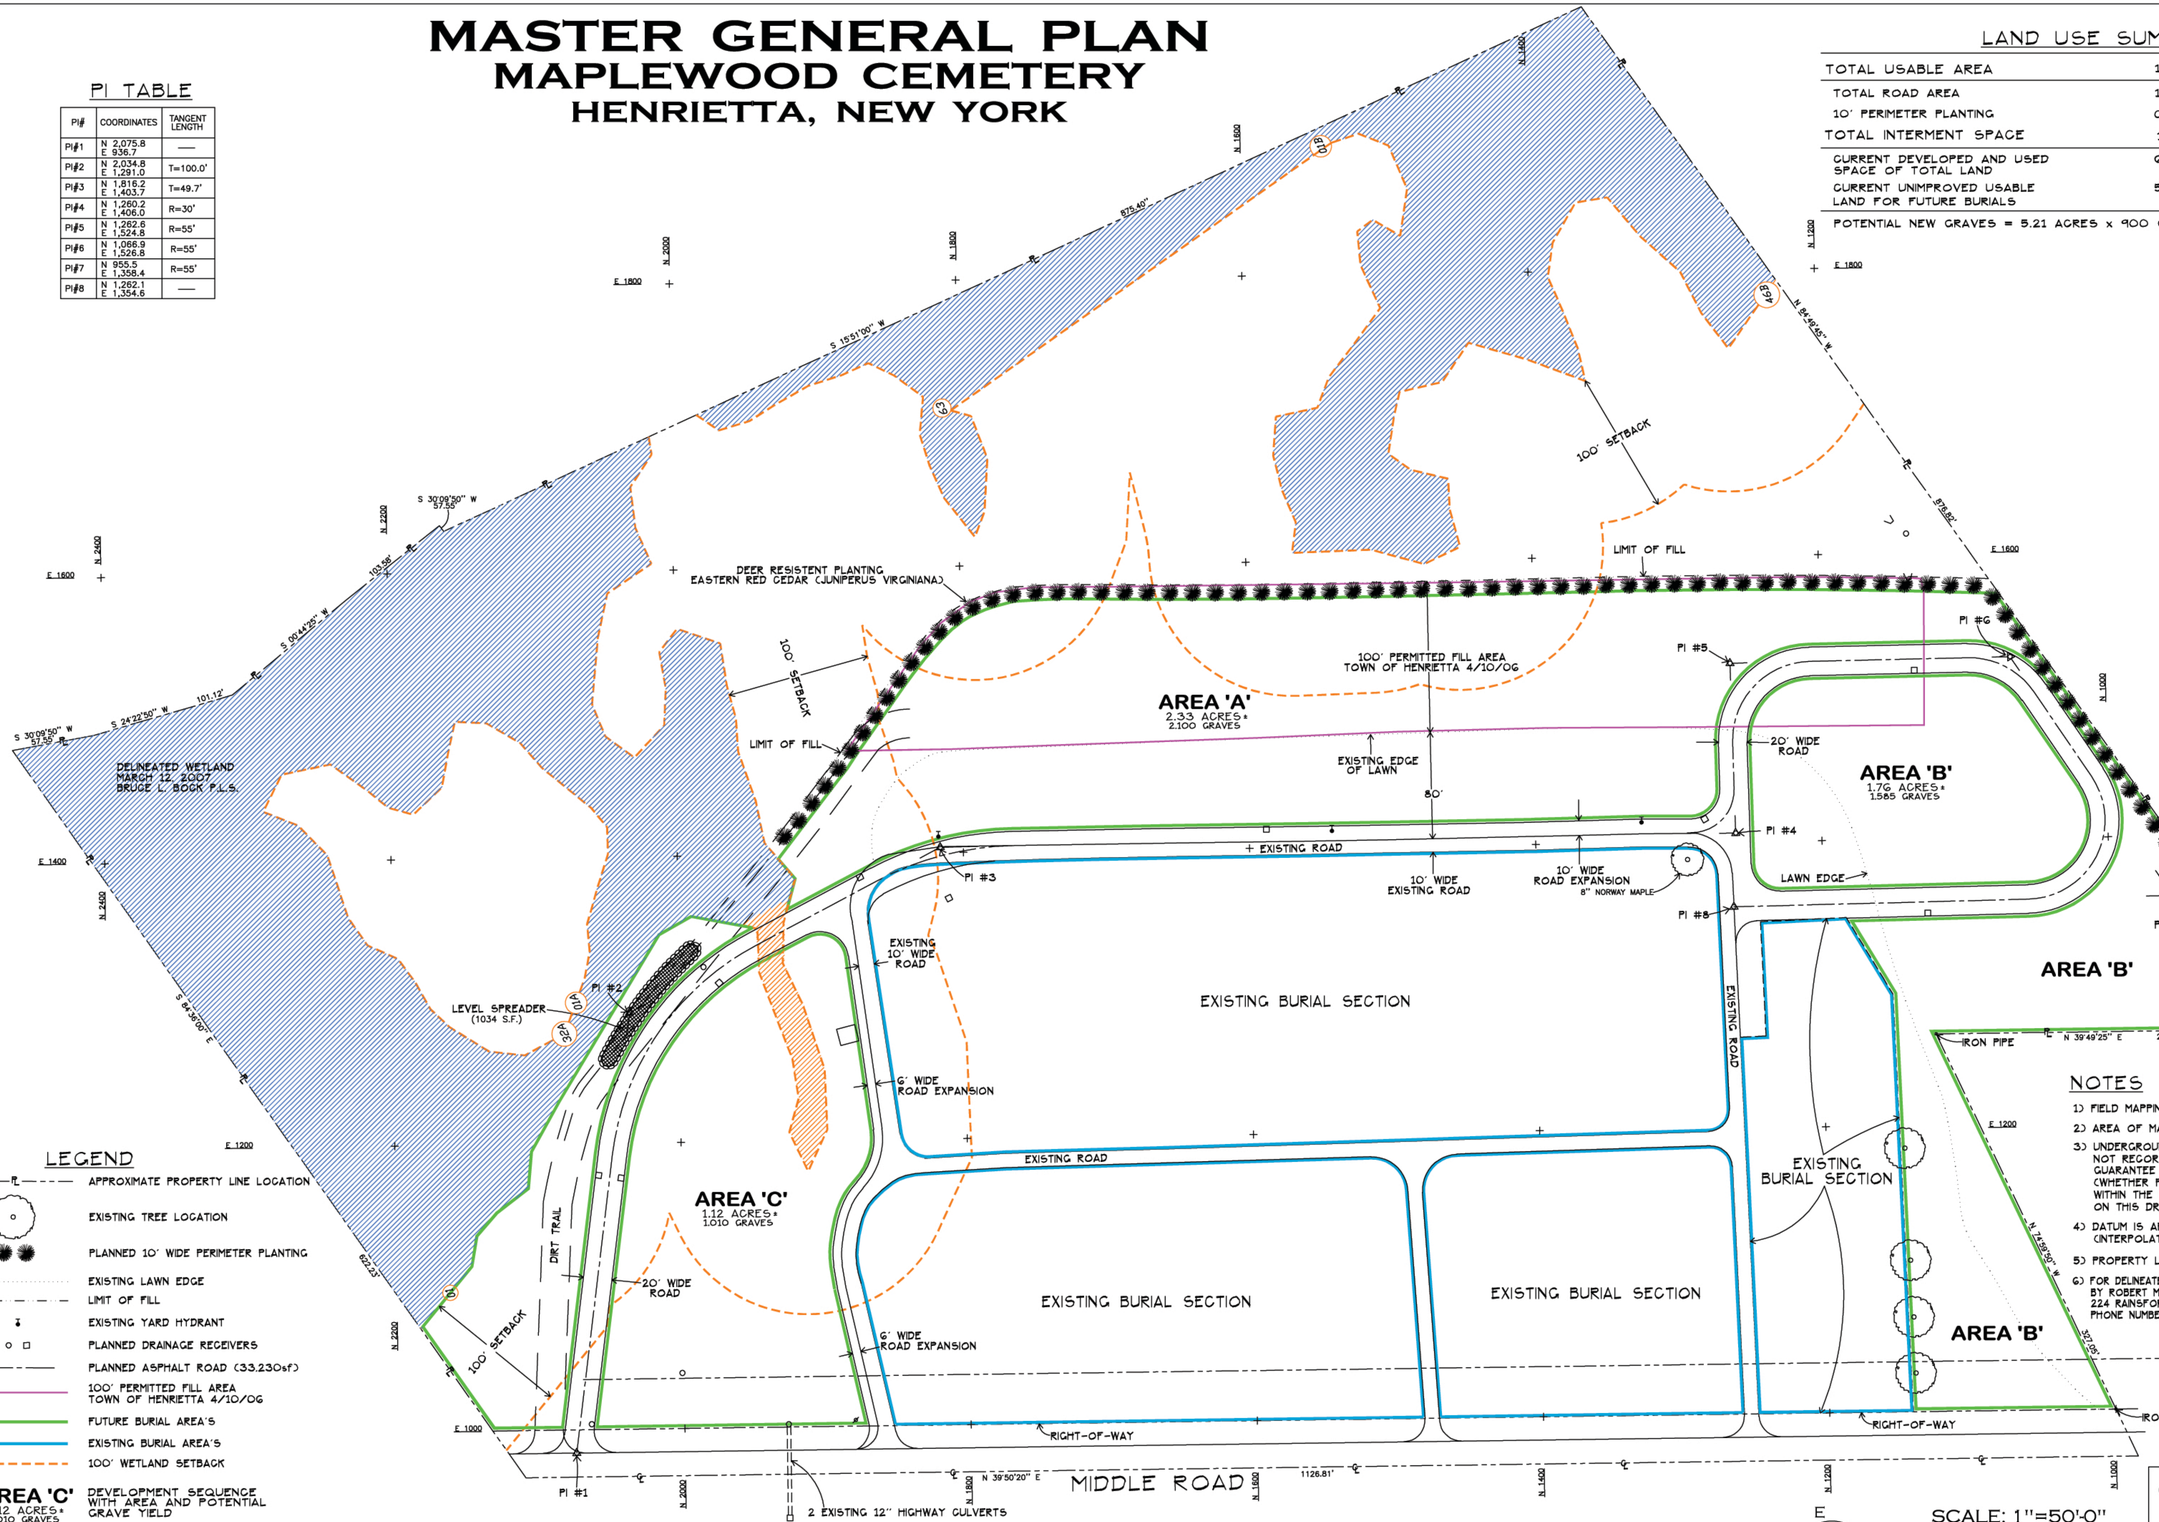

LEGEND

- APPROXIMATE PROPERTY LINE LOCATION
- EXISTING TREE LOCATION
- PLANNED 10' WIDE PERIMETER PLANTING
- EXISTING LAWN EDGE
- LIMIT OF FILL
- EXISTING YARD HYDRANT
- PLANNED DRAINAGE RECEIVERS
- PLANNED ASPHALT ROAD (33,230sf)
- 100' PERMITTED FILL AREA TOWN OF HENRIETTA 4/10/06
- FUTURE BURIAL AREA'S
- EXISTING BURIAL AREA'S
- 100' WETLAND SETBACK
- **AREA 'C'** 1.12 ACRES± 1,010 GRAVES — DEVELOPMENT SEQUENCE WITH AREA AND POTENTIAL GRAVE YIELD
- PI #3 — POINT OF INTERSECTION (SEE PI TABLE THIS SHEET)
- DELINEATED WETLAND

NOTES

1) FIELD MAPPING CONDUCTED ON 10/30/06.
2) AREA OF MAPPING: 11.32 ACRES +/-.
3) UNDERGROUND UTILITY LOCATIONS ARE NOT RECORDED, NOR IS THERE ANY GUARANTEE THAT ALL EXISTING UTILITIES (WHETHER FUNCTIONAL OR ABANDONED) WITHIN THE MAPPING AREA ARE SHOWN ON THIS DRAWING.
4) DATUM IS APPROXIMATE U.S.G.S. (INTERPOLATED)
5) PROPERTY LINES ARE APPROXIMATE ONLY.
6) FOR DELINEATED WETLAND INFORMATION REFER TO DRAWING BY ROBERT M. DUNN, PROFESSIONAL LAND SURVEYOR. 224 RAINSFORD AVE. ROCHESTER, NY 14622 PHONE NUMBER (716)544-3763. DATED 2/12/97.

SCALE: 1"=50'-0"

REVISIONS	TJI	8-27-07
DRAWN BY	TCN	12-12-06
CHECKED BY	DGW	12-12-06
JOB#1935B	ACAD#1935BGEN2.DWG	

SHEET 1 OF 3

GREVER & WARD, INC.
CEMETERY PLANNING
3802 N. BUFFALO STREET
ORCHARD PARK, N.Y. 14127
716-662-7700

©